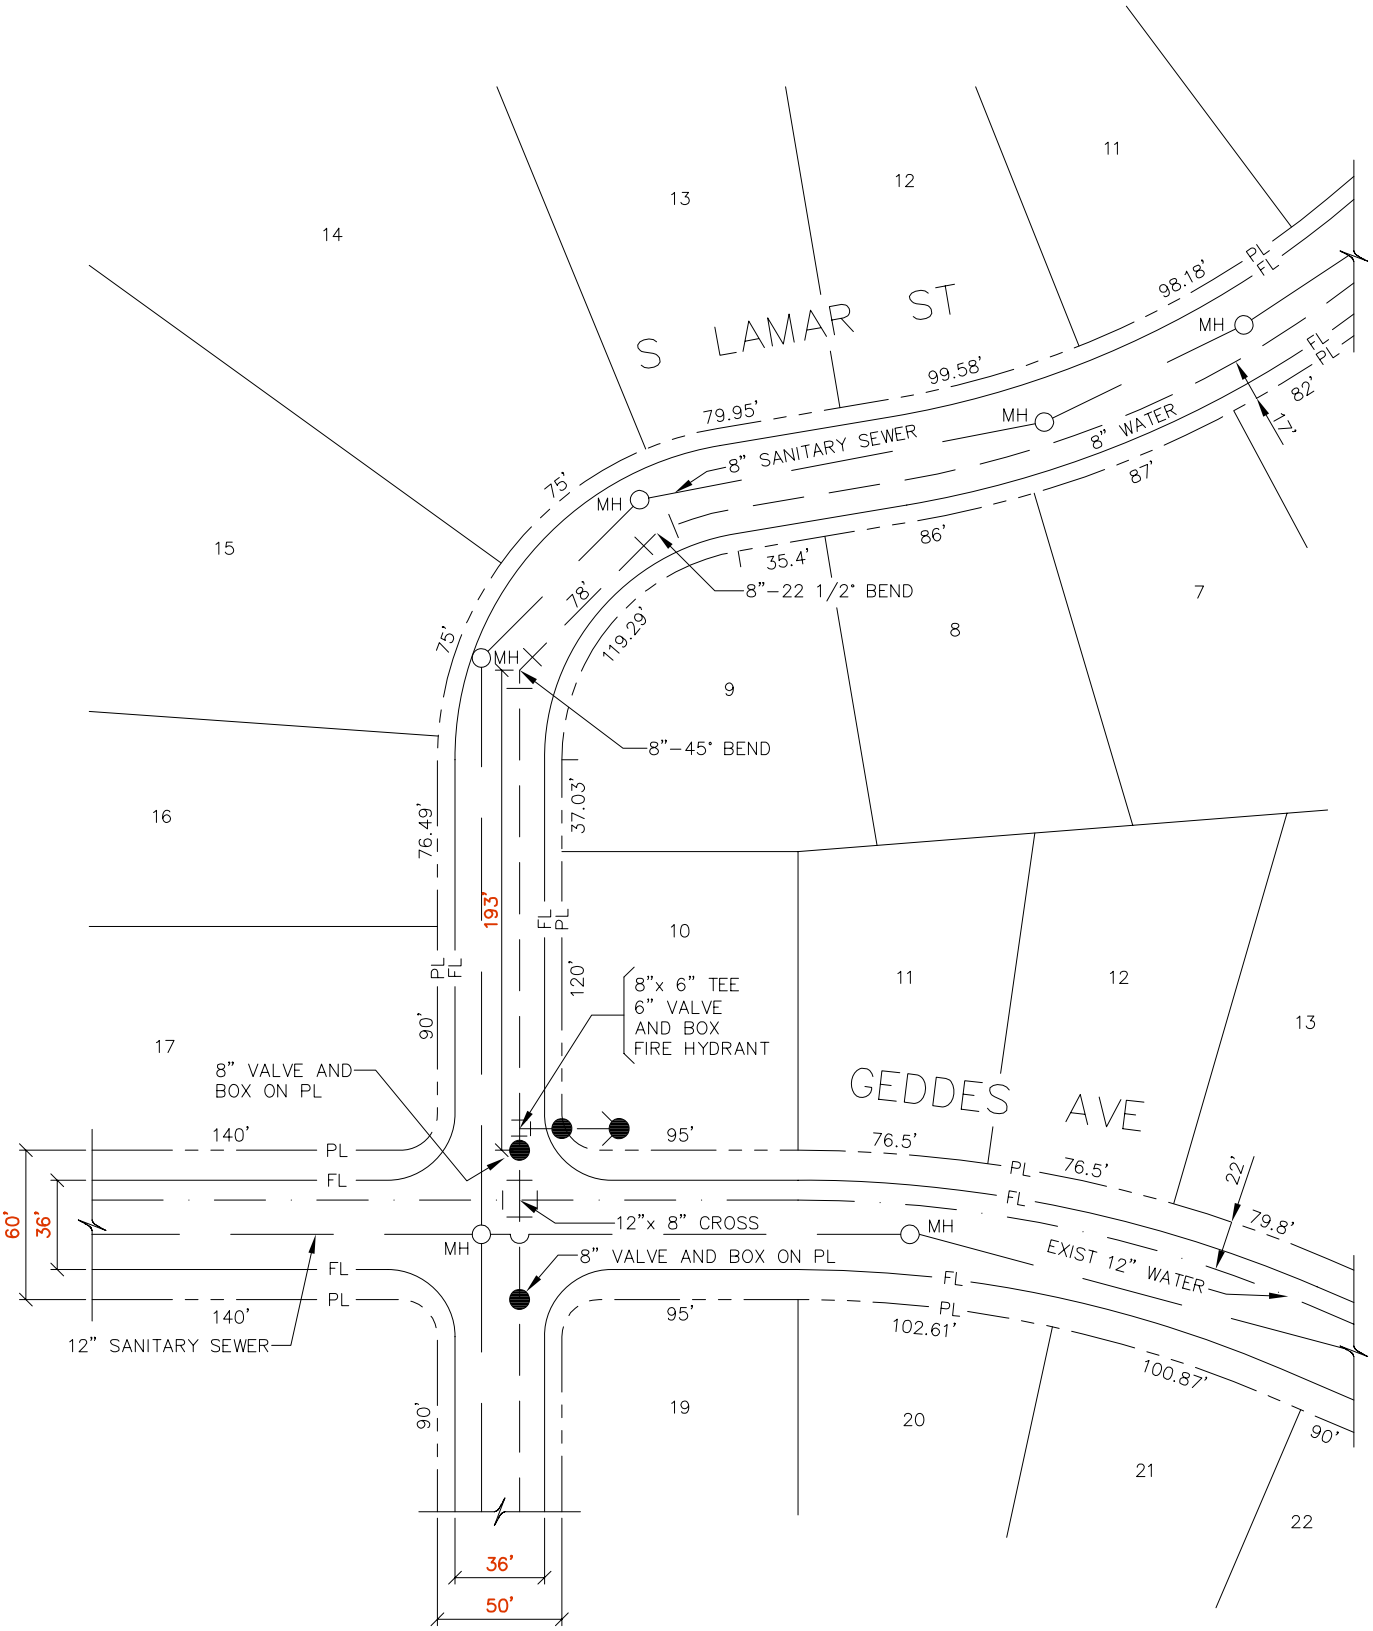

TYPICAL PLAN FOR CURVED STREETS

DATE 7/2006	PLATTE CANYON WATER & SANITATION DISTRICT	TYPICAL PLAN FOR CURVED STREETS
DRAWING D.4W		

H:\DRAWINGS\PDETAILS\D.4W.dwg, 12/21/2006 1:45:46 PM