NW 1/4 SECTION #, TOWNSHIP # SOUTH, RANGE # WEST #th P M

---- COUNTY ----

All quarter section lines and tie corners designations must be for the quarter section in which the parcel lies and written within that quarter section.

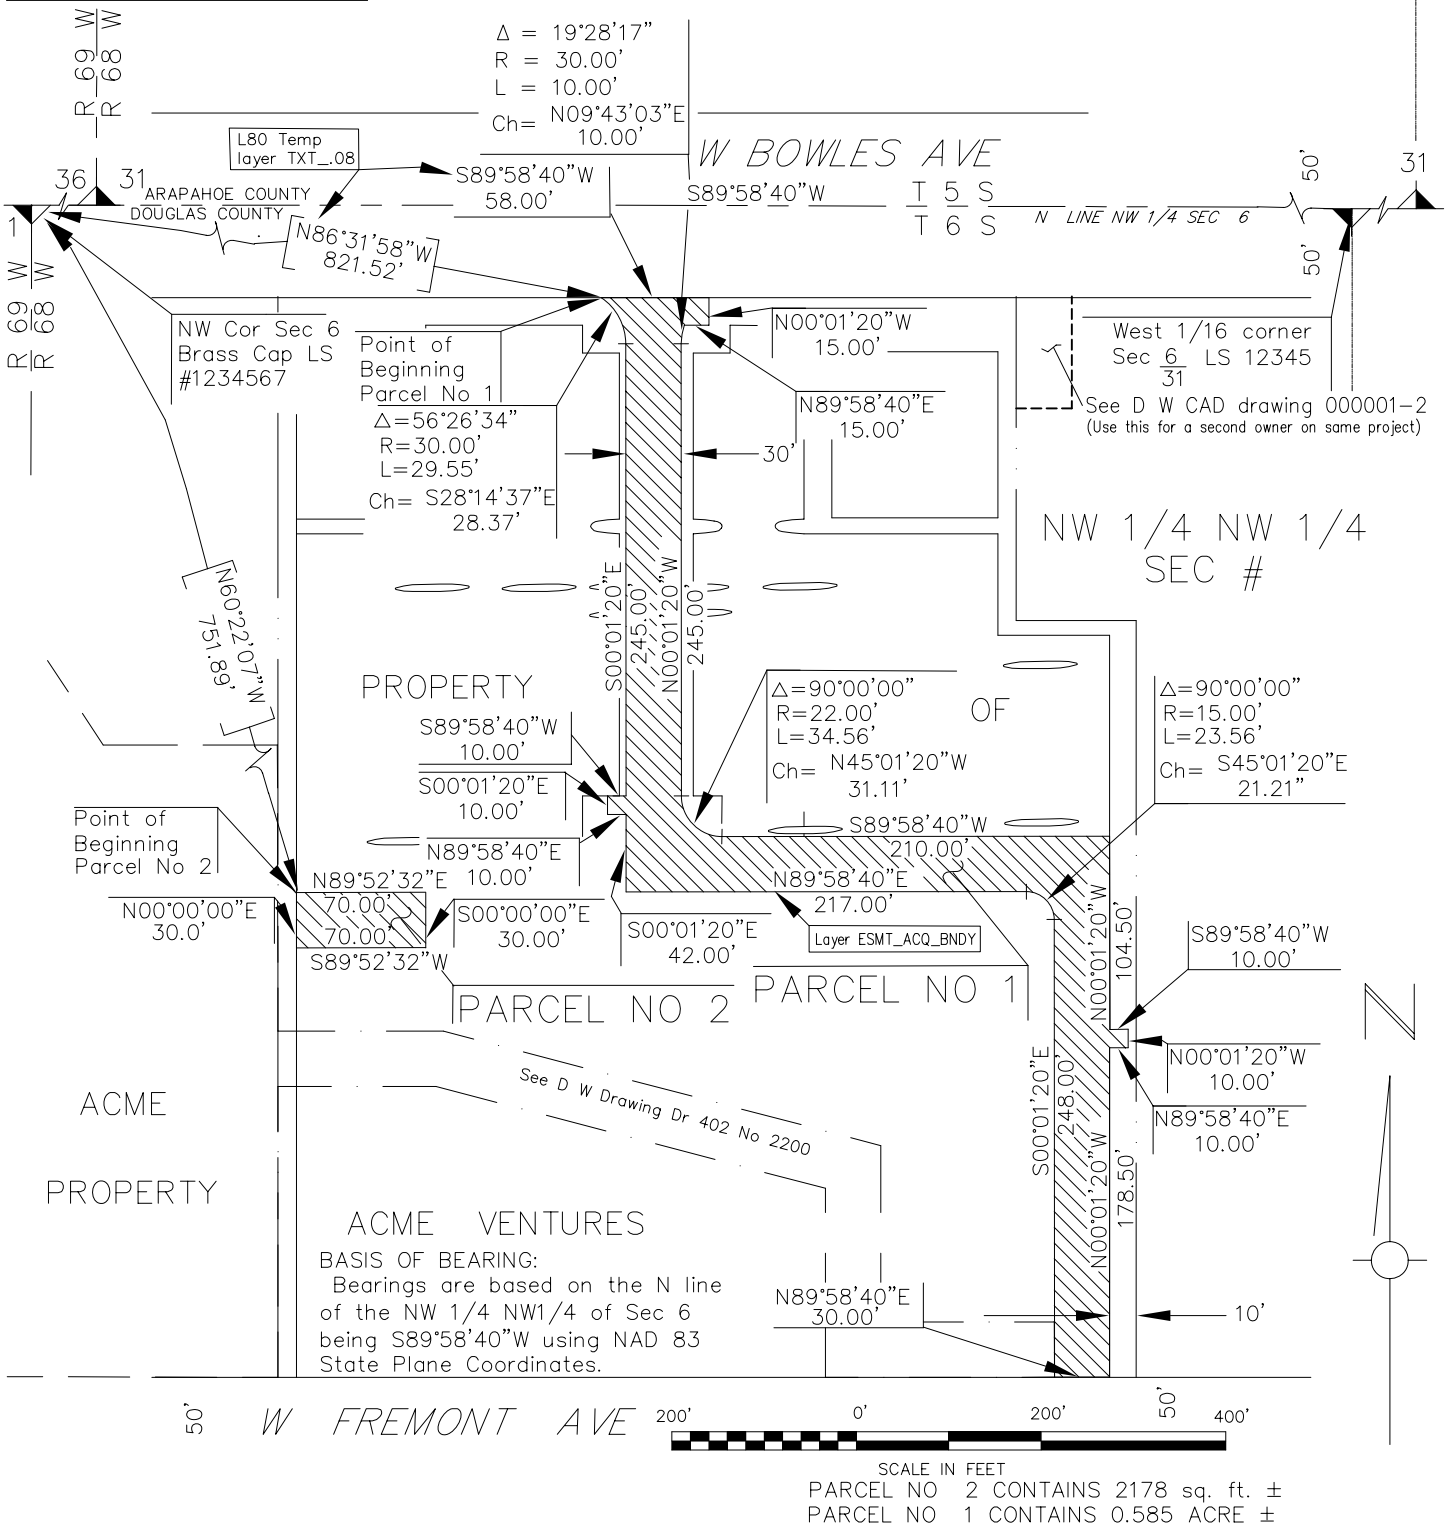

PARCEL NO 2 CONTAINS 2178 sq. ft. ±
PARCEL NO 1 CONTAINS 0.585 ACRE ±

LEGEND	Subdivision	Date Drawn: 7/1/2006	Platte Canyon Water & Sanitation District 8739 W. Coal Mine Ave Littleton, CO 80123 (303) 979-2333
	Subdivision (cont.)	Drawn By: sjm	
		Scale: 1 = 40	
D.28S		Sheet: 1 of 2	

water & sanitation district
Platte Canyon